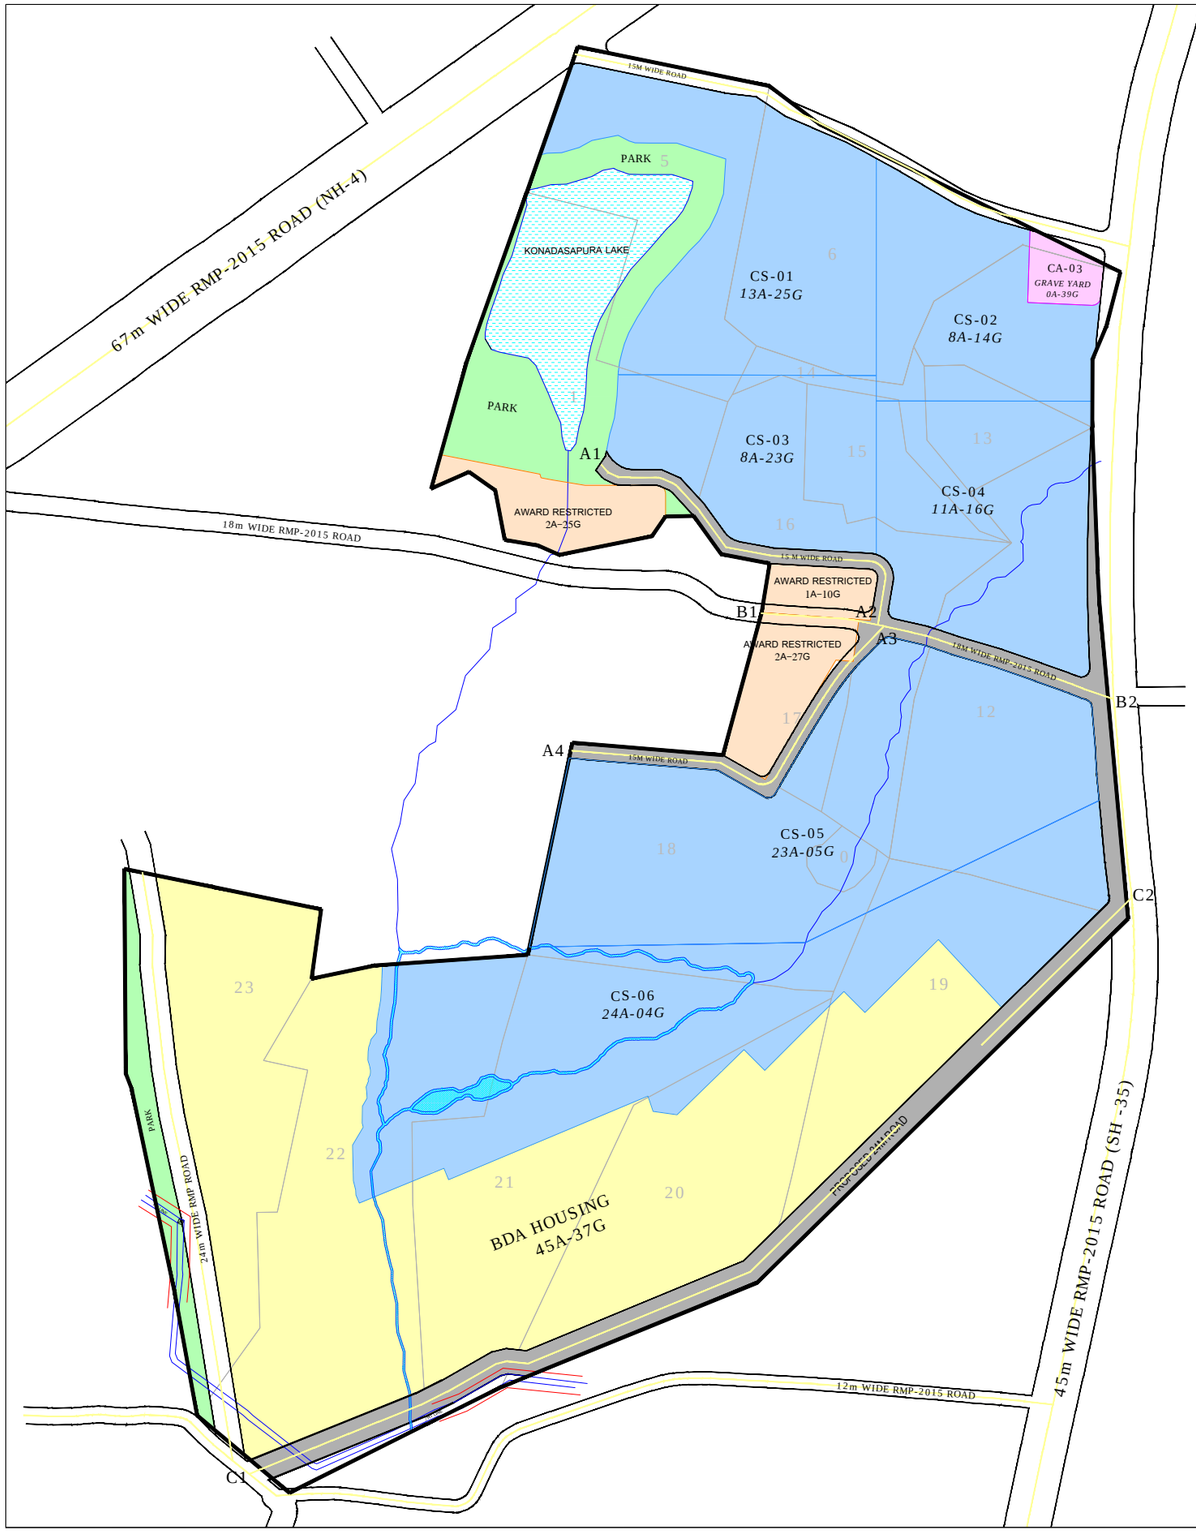

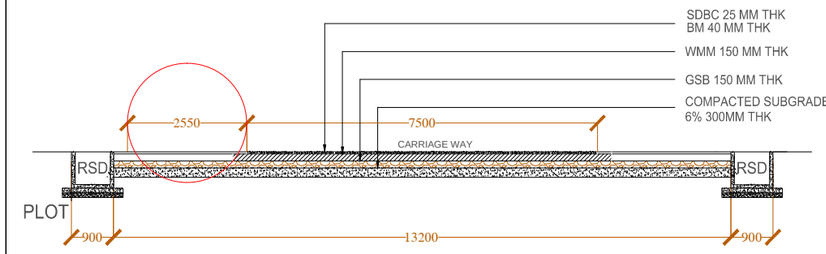

15 M WIDE ROAD

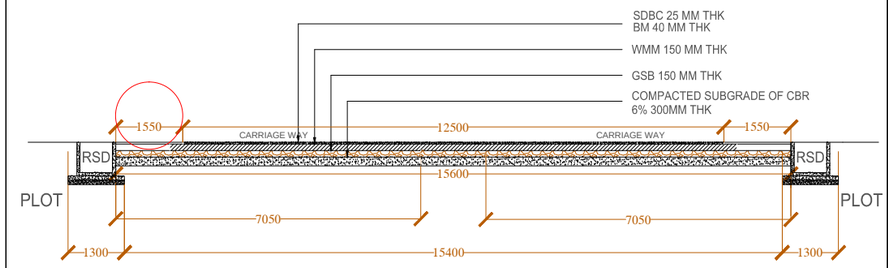

18 M WIDE ROAD

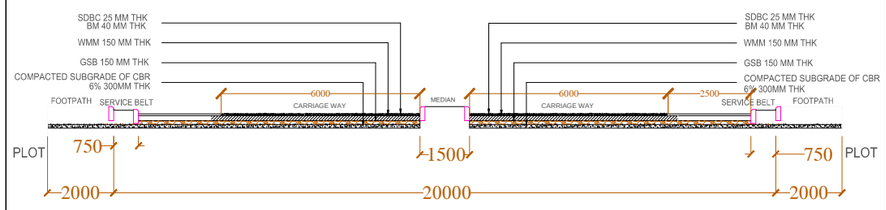

24 M WIDE ROAD

KEY MAP

NOTE :

ROAD LENGTH			
Road Width	Road Name	IN Meter	IN KM
15m	A3-A4	362.02	0.36
	A5-A6	380.04	0.38
18m	B1-B2	347.3	0.35
24m	C1-C2	1026.62	1.03
Total		2115.98	2.12

LEGEND

- PROJECT BOUNDARY
- SURVEY BOUNDARY
- NALA
- RMP-2015 ROADS
- ROAD

JE/AE, East	AEE No. 1, East
Executive Engineer, East	Engineer Officer, BDA
Engineer Member, BDA	

PROJECT NAME

PROPOSED COMMERCIAL PLOTS AT KONADASAPURA VILLAGE, BANGALORE

NAME OF THE CLIENT

BANGALORE DEVELOPMENT AUTHORITY

T. CHOWDAIAH ROAD, KUMARA PARK WEST, BANGALORE-560 020

NAME OF DRAWING

TYPICAL ROAD SECTIONS (15M, 18M & 24M)

NAME OF THE CONSULTANT

TUSPL
701, HARBHAJAN, CST RD, VIDYANAGARI MARG, KALINA , SANTACRUZ (E), MUMBAI - 400 098.
Telefax : +91 22 26655335
contact@tandonandassociates.com|www.tandonandassociates.com